

MIRA MESA

DISTRIBUTION CENTER

5985 - 5995
Pacific Center Blvd,
5960 Pacific Mesa Ct
San Diego, CA 92121

CBRE

FOR LEASE **±10,860 SF**

Warehouse/Distribution wth Dock High
& Grade Level Loading



MIRA MESA BLVD

PACIFIC CENTER BLVD

PROJECT FEATURES



Approximately ±293,800, three-building, warehouse/distribution project on 14.57 acres (±634,669 square feet)



± 18' – 28' Clear height



(55) Dock high loading doors and (18) grade level loading doors



Heavy power



1.19/1,000 SF parking ratio (349 parking stalls)



Prime distribution location near I-805, I-5, and I-15 freeways providing access through San Diego's various residential communities and retail amenities



Optimally located in the heart of Sorrento Mesa



High image concrete tilt-up construction



Zoning IL-2-1

**5960
PACIFIC
MESA CT**

SUITE 302
±10,860 SF
Available
8/1/2026

**5985
PACIFIC
CENTER
BLVD**

**5995
PACIFIC
CENTER
BLVD**



Information herein has been obtained from sources deemed reliable, however its accuracy cannot be guaranteed. The user is required to conduct their own due diligence and verification.

5960 PACIFIC MESA CT

SUITE 302

As-Built Floor Plan



±10,860 SF Available for lease



(2) Grade level loading doors



±10% office, balance warehouse



±24' Clear height



Flow through loading



Available immediately




(2) Dock high loading doors
(1 double wide door with 1 pit style load leveler and 1 edge of dock leveler)



\$1.80/SF/Mo. Net of Expenses
(NNN's = \$.39/SF/Mo.)

DH - Dock high loading door
GL - Grade level loading door

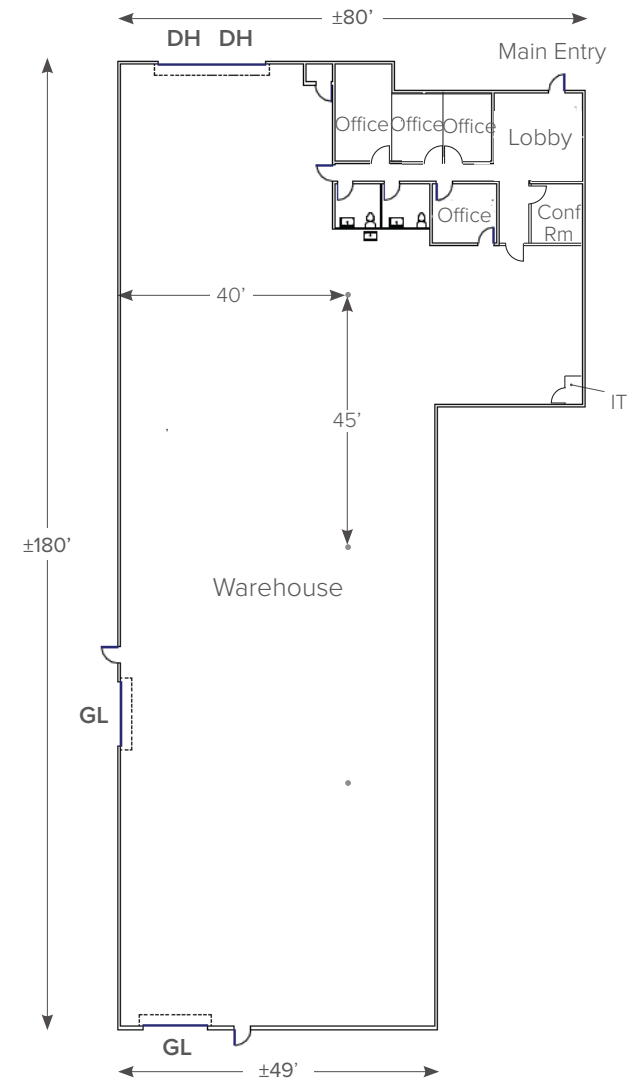


*not to scale

Information herein has been obtained from sources deemed reliable, however its accuracy cannot be guaranteed. The user is required to conduct their own due diligence and verification.

AMENITIES AERIAL MAP



DRIVE TIME MAP

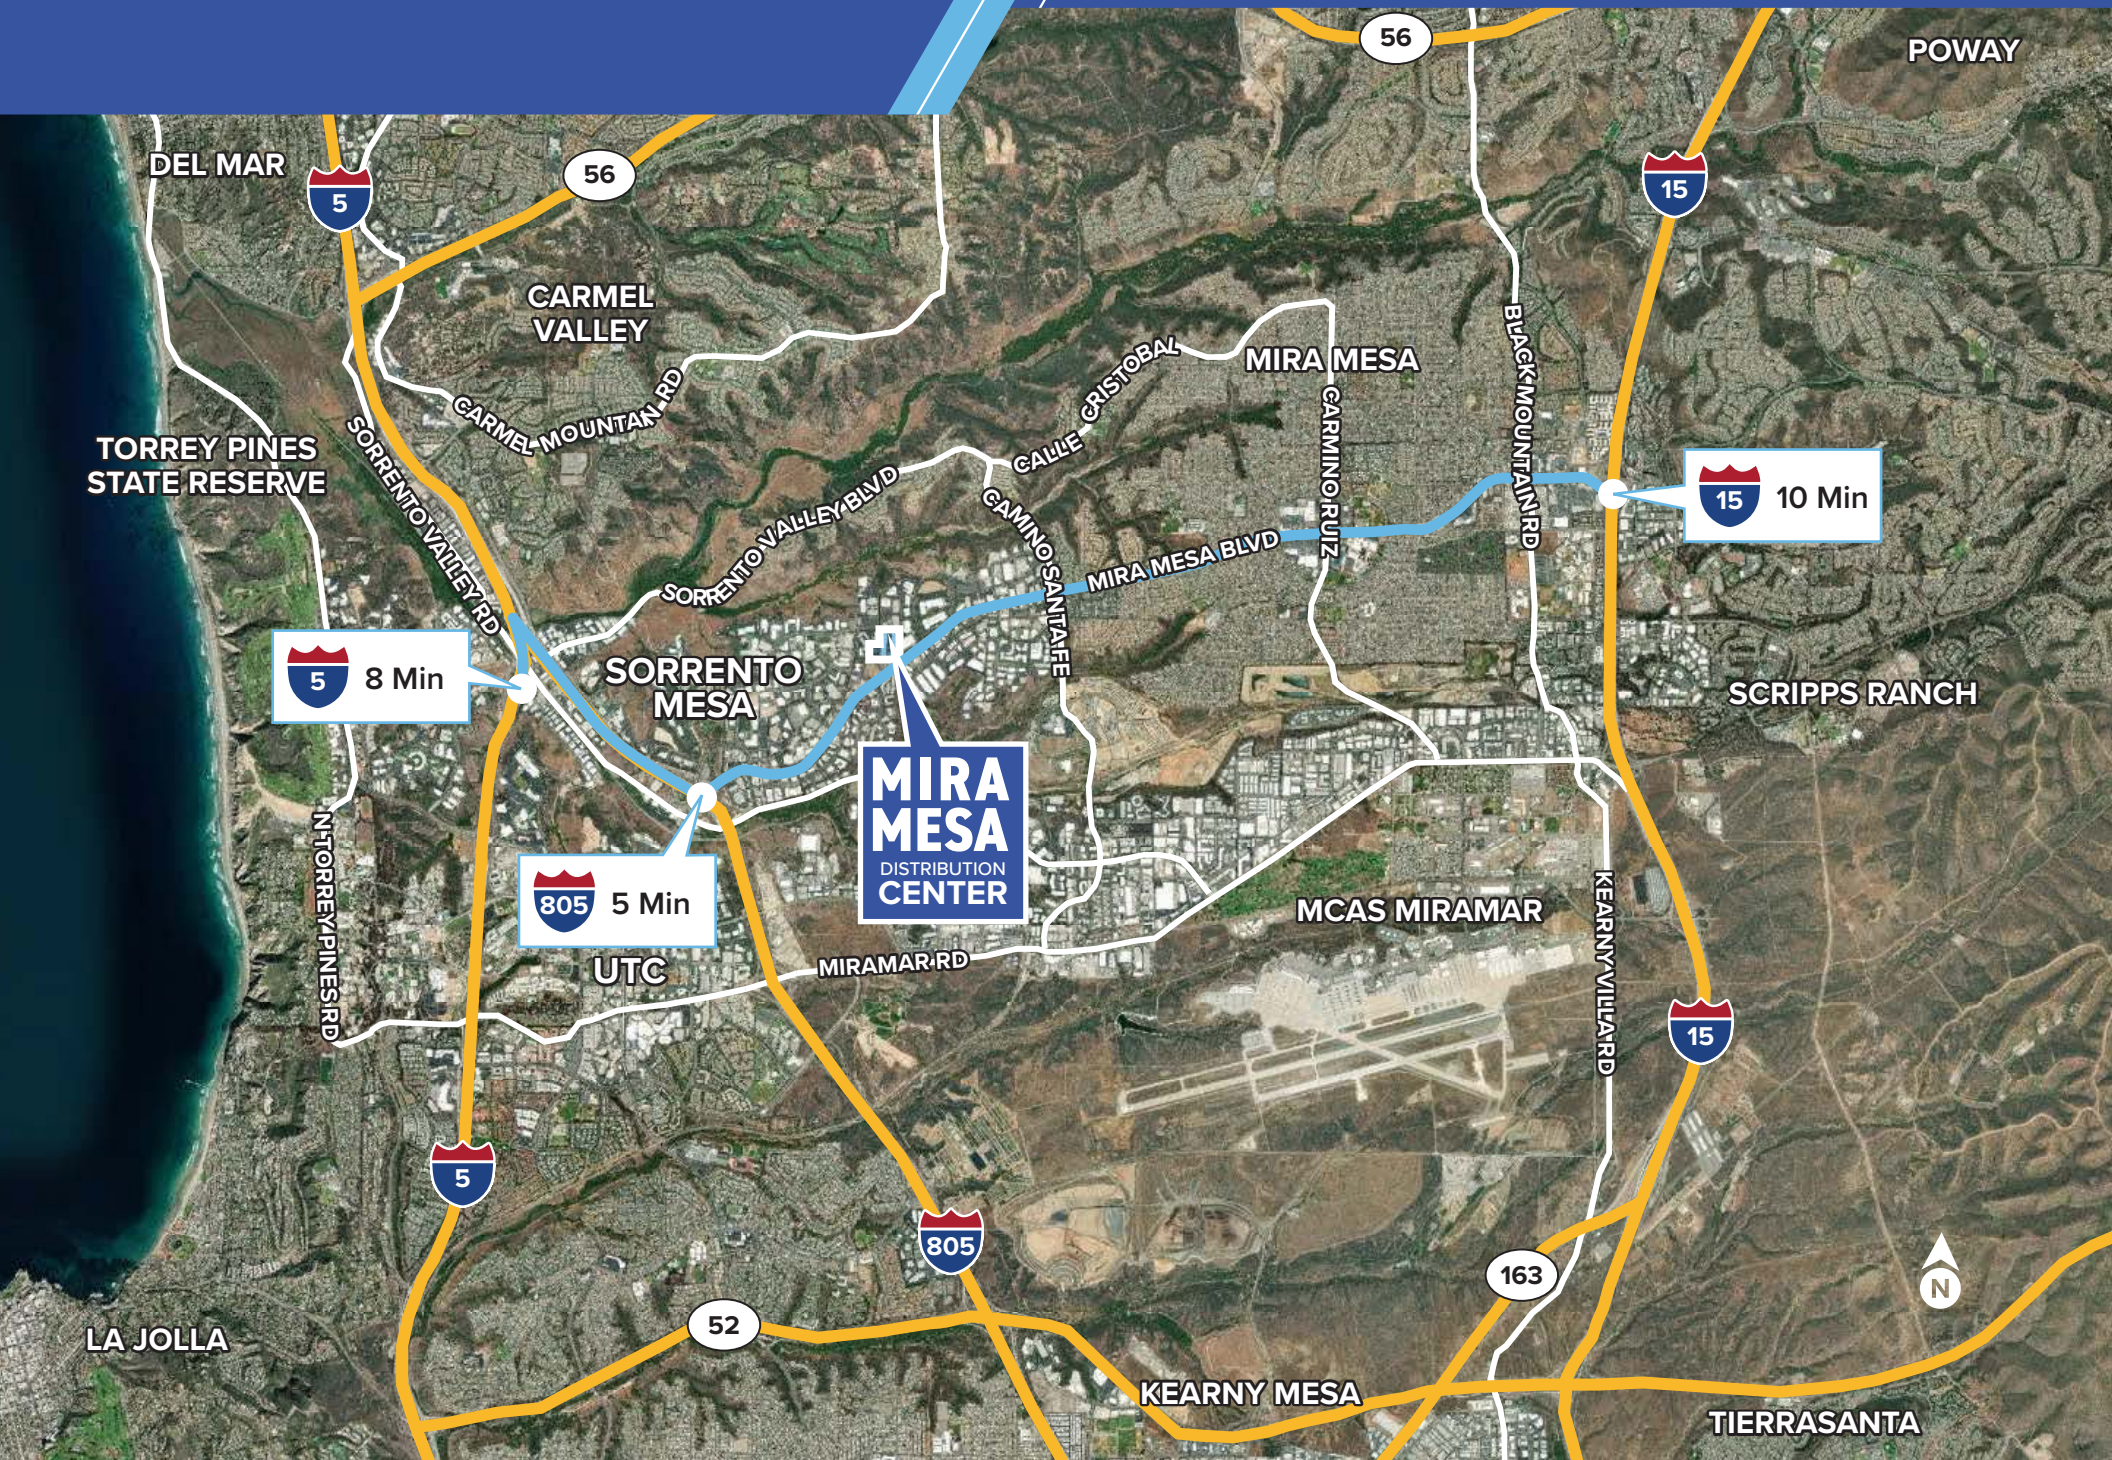

MIRA MESA

DISTRIBUTION CENTER

5985 - 5995
Pacific Center Blvd,
5960 Pacific Mesa Ct
San Diego, CA 92121

CBRE

FOR MORE INFORMATION,
PLEASE CONTACT

RYAN SPARKS, SIOR

Senior Vice President

+1 858 546 2606

Lic. 01784736

ryan.sparks@cbre.com

BILL DOLAN

Senior Vice President

+1 858 546 4678

Lic. 01188240

bill.dolan@cbre.com

© 2026 CBRE, Inc. All rights reserved. This information has been obtained from sources believed reliable but has not been verified for accuracy or completeness. You should conduct a careful, independent investigation of the property and verify all information. Any reliance on this information is solely at your own risk. CBRE and the CBRE logo are service marks of CBRE, Inc. All other marks displayed on this document are the property of their respective owners, and the use of such logos does not imply any affiliation with or endorsement of CBRE. Photos herein are the property of their respective owners. Use of these images without the express written consent of the owner is prohibited.