

FOUR WALLS

CBRE

2731 E Elvira Road | Tucson, AZ



±10,841 SF - ±21,682 SF


WAREHOUSE FOR LEASE | TUCSON AIRPORT AREA



Jesse Blum, SIOR
Senior Vice President
+1 520 444 2313
jesse.blum@cbre.com

Alex Demeroutis
Senior Associate
+1 520 323 5146
alex.demeroutis@cbre.com

AVAILABILITY DETAILS

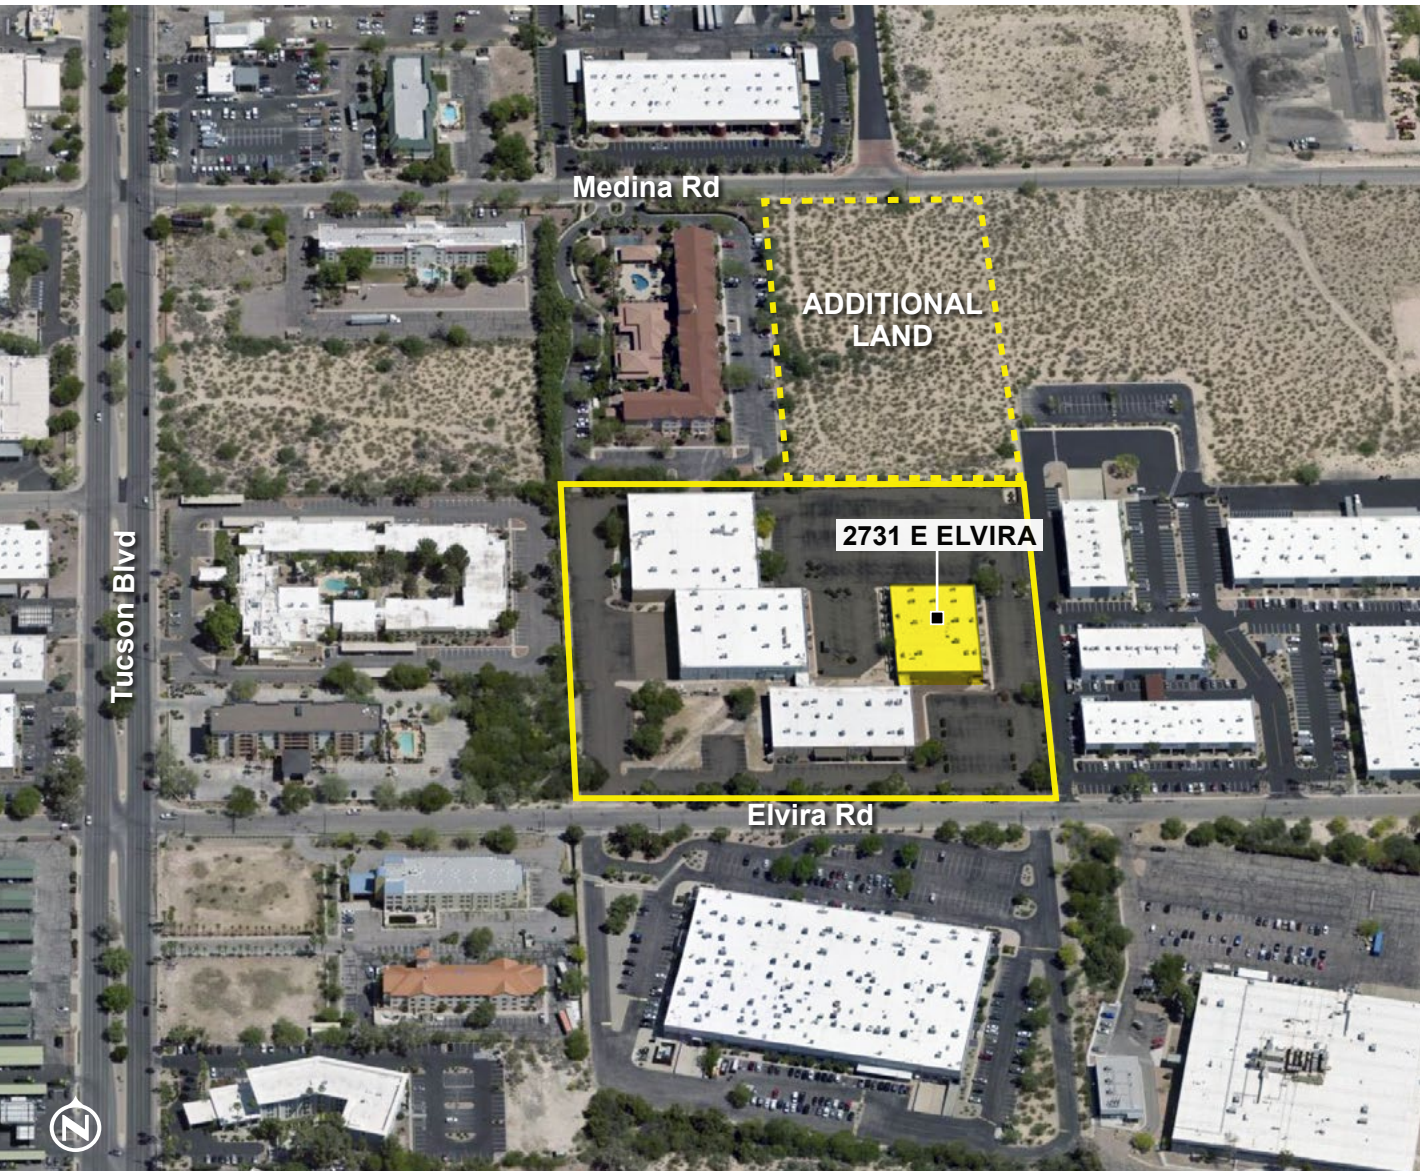

AVAILABLE

2731 E Elvira Rd ±21,682 SF*

**Can be demised in half to ±10,841 SF*

PRICING

Lease Rate \$0.66/SF/Mo.* NNN

**Lease rate is an introductory rate effective only for the first 12 months of the initial lease term.*

PROPERTY INFO

Heavy power

Fully air-conditioned buildings

High spec finishes

Within amenity-dense Airport submarket

Multiple size configurations available

Zoning: I-1, Light Industrial

Utility services by Tucson Electric Power and Southwest Gas


PROPERTY DETAILS




ADDRESS	RSF	CLEAR HEIGHT	SPRINKLERS	LIGHTING	POWER	LOADING
2731 E Elvira Rd	±21,682 SF*	12' 2"	Wet	LED	1,000A-277/480V	2 Docks / 3 Grade

**Can be demised in half to ±10,841 SF*

THE SITE PLAN

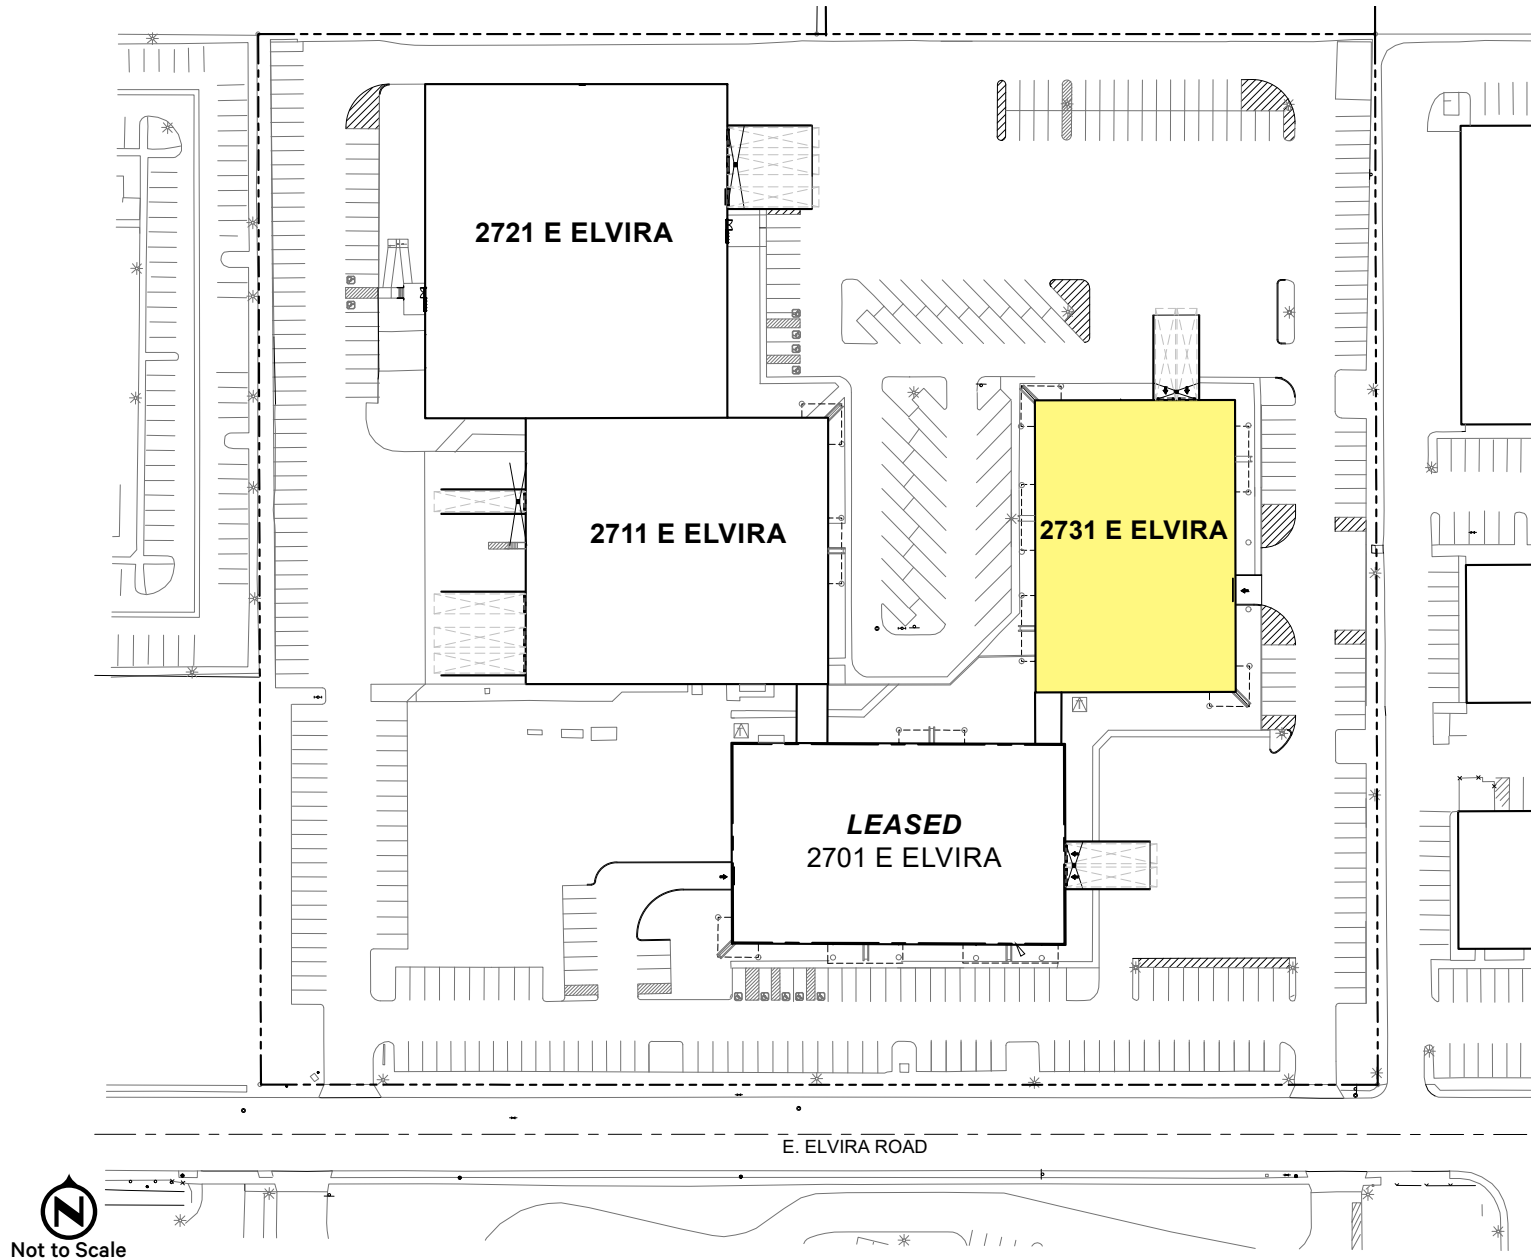

FLOOR PLAN 2731 E ELVIRA RD

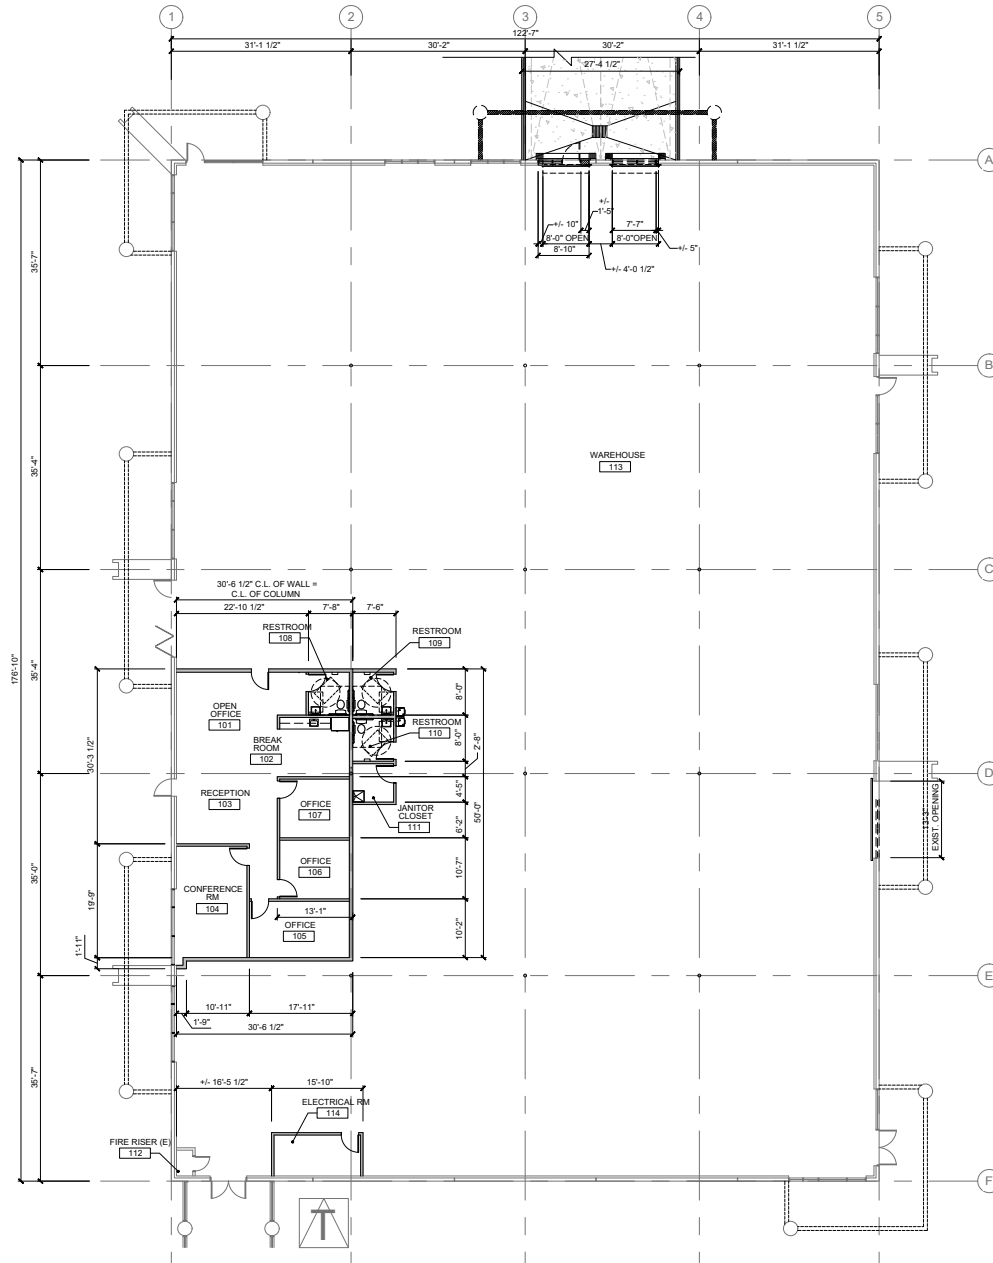


FLOOR PLAN
SCALE: 1/8" = 1'-0"


A compass rose with the word "NORTH" above it. A thick black line points from the center towards the right, indicating East.



FOUR WALLS
TUCSON

 

FOUR WALLS
TUCSON

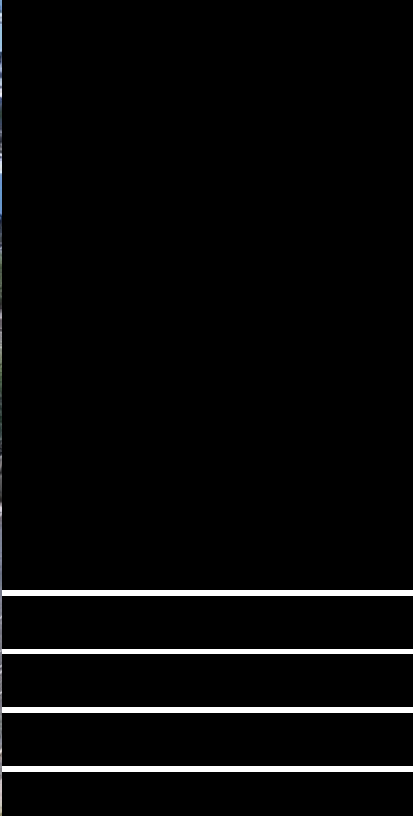

FOUR WALLS

CBRE



Jesse Blum, SIOR
Senior Vice President
+1 520 444 2313
jesse.blum@cbre.com

Alex Demeroutis
Senior Associate
+1 520 323 5146
alex.demeroutis@cbre.com

© 2026 CBRE, Inc. All rights reserved. This information has been obtained from sources believed reliable, but has not been verified for accuracy or completeness. You should conduct a careful, independent investigation of the property and verify all information. Any reliance on this information is solely at your own risk. CBRE and the CBRE logo are service marks of CBRE, Inc. All other marks displayed on this document are the property of their respective owners, and the use of such logos does not imply any affiliation with or endorsement of CBRE. Photos herein are the property of their respective owners. Use of these images without the express written consent of the owner is prohibited.